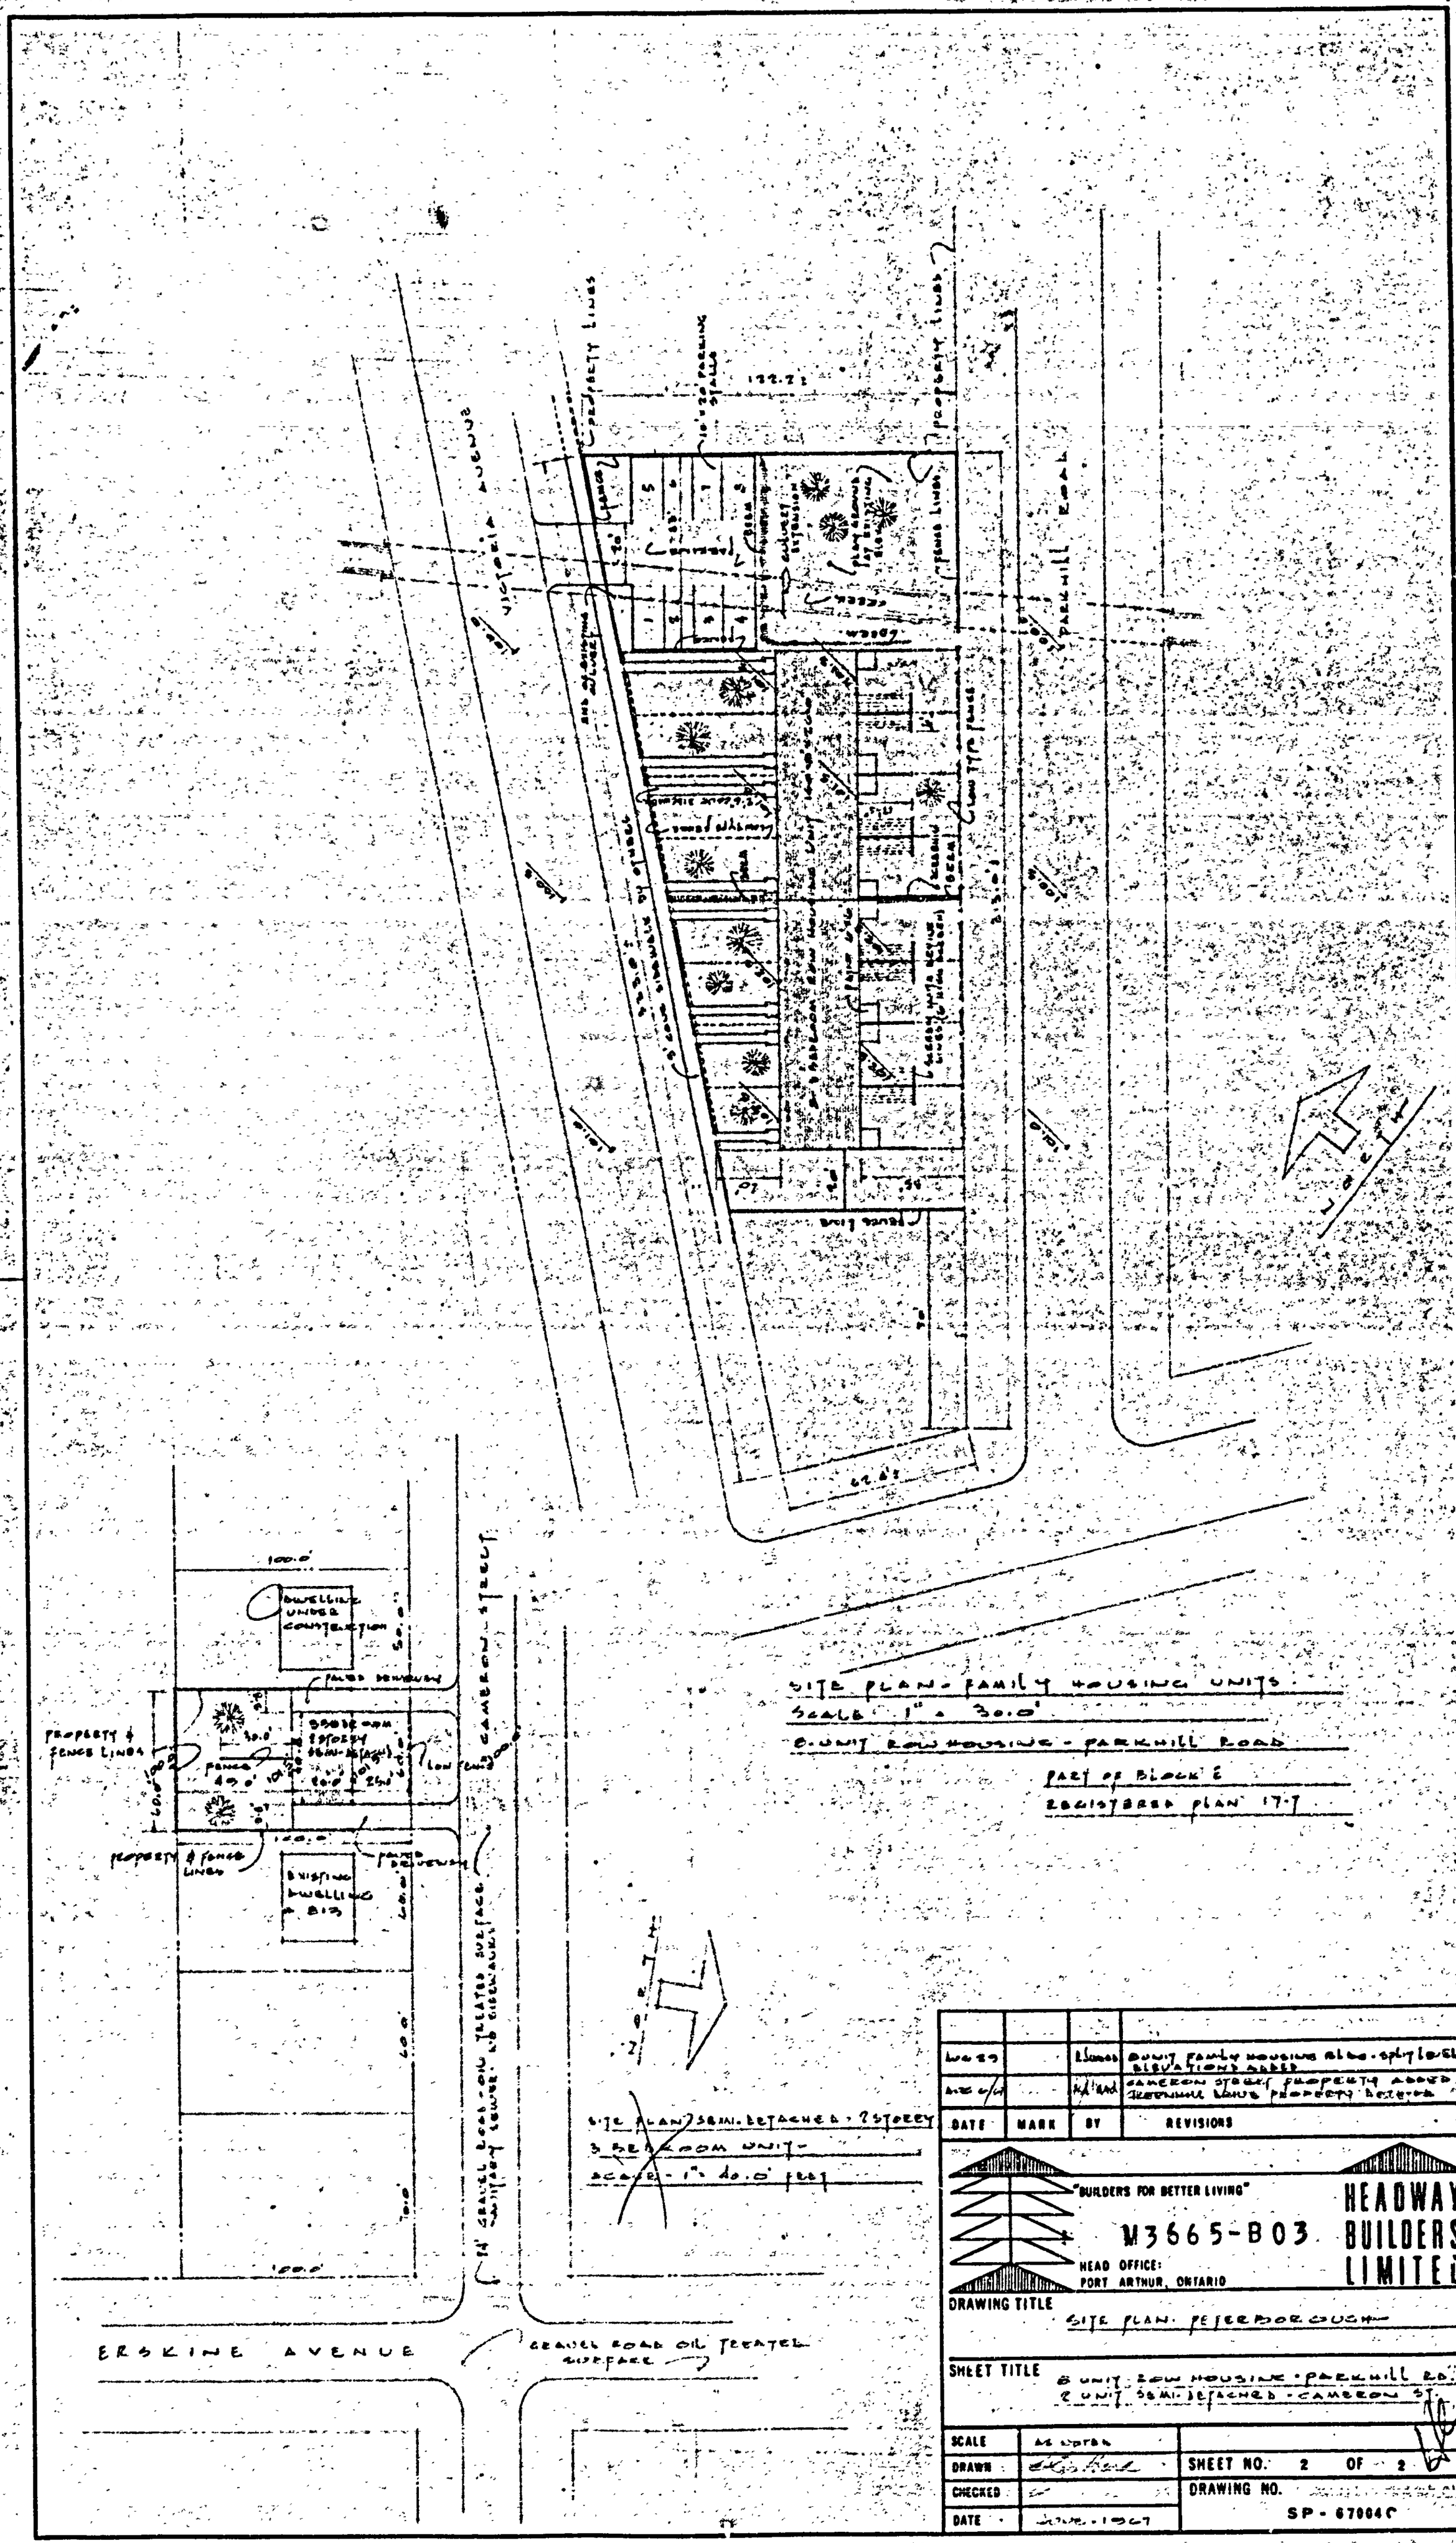
PROPERTY LINES
10'-0" PARKING STALLS
PROPOSED LIMITS
PARKHILL ROAD
CAMERON STREET
ERSKINE AVENUE
100.0'
DWELLING UNDER CONSTRUCTION
PROPERTY & FENCE LINES
EXISTING DWELLING
GRAVEL ROAD OIL TREATED SURFACE
SITE PLAN - FAMILY HOUSING UNITS
SCALE 1" = 30.0'
6 UNIT ROW HOUSING - PARKHILL ROAD
PART OF BLOCK E
REGISTERED PLAN 171
SITE PLAN SEMI-DETACHED - 2 STOREY
3 BEDROOM UNIT
SCALE - 1" = 10.0' FEET
"BUILDERS FOR BETTER LIVING"
M3665-B03
HEAD OFFICE:
PORT ARTHUR, ONTARIO
HEADWAY BUILDERS LIMITED
DRAWING TITLE
SITE PLAN - PETERBOROUGH
SHEET TITLE
6 UNIT ROW HOUSING - PARKHILL RD.
2 UNIT SEMI-DETACHED - CAMERON ST.
SCALE
DRAWN
CHECKED
DATE
SHEET NO. 2 OF 2
DRAWING NO.
SP - 67004C